Environmental Protection Licence No.570
Licenced Discharge Points

EPA ID No.	NAME	TYPE
1	Biotreater Effluent	Discharge to water, Water monitoring, Volume monitoring
2	Main Interceptor Pumpout	Discharge to water, Water monitoring
4	B2 System Pumpout	Discharge to water
25	Mobile Discharge to Water	Discharge to water, Water monitoring, Volume monitoring
26	B2 System Pumpout Monitoring Point	Water Monitoring
28	East Interceptor Bay 1/2 O/F	Discharge to water
29	East Interceptor Bay 3/4 O/F	Discharge to water
30	East Interceptor Pumpout	Discharge to water

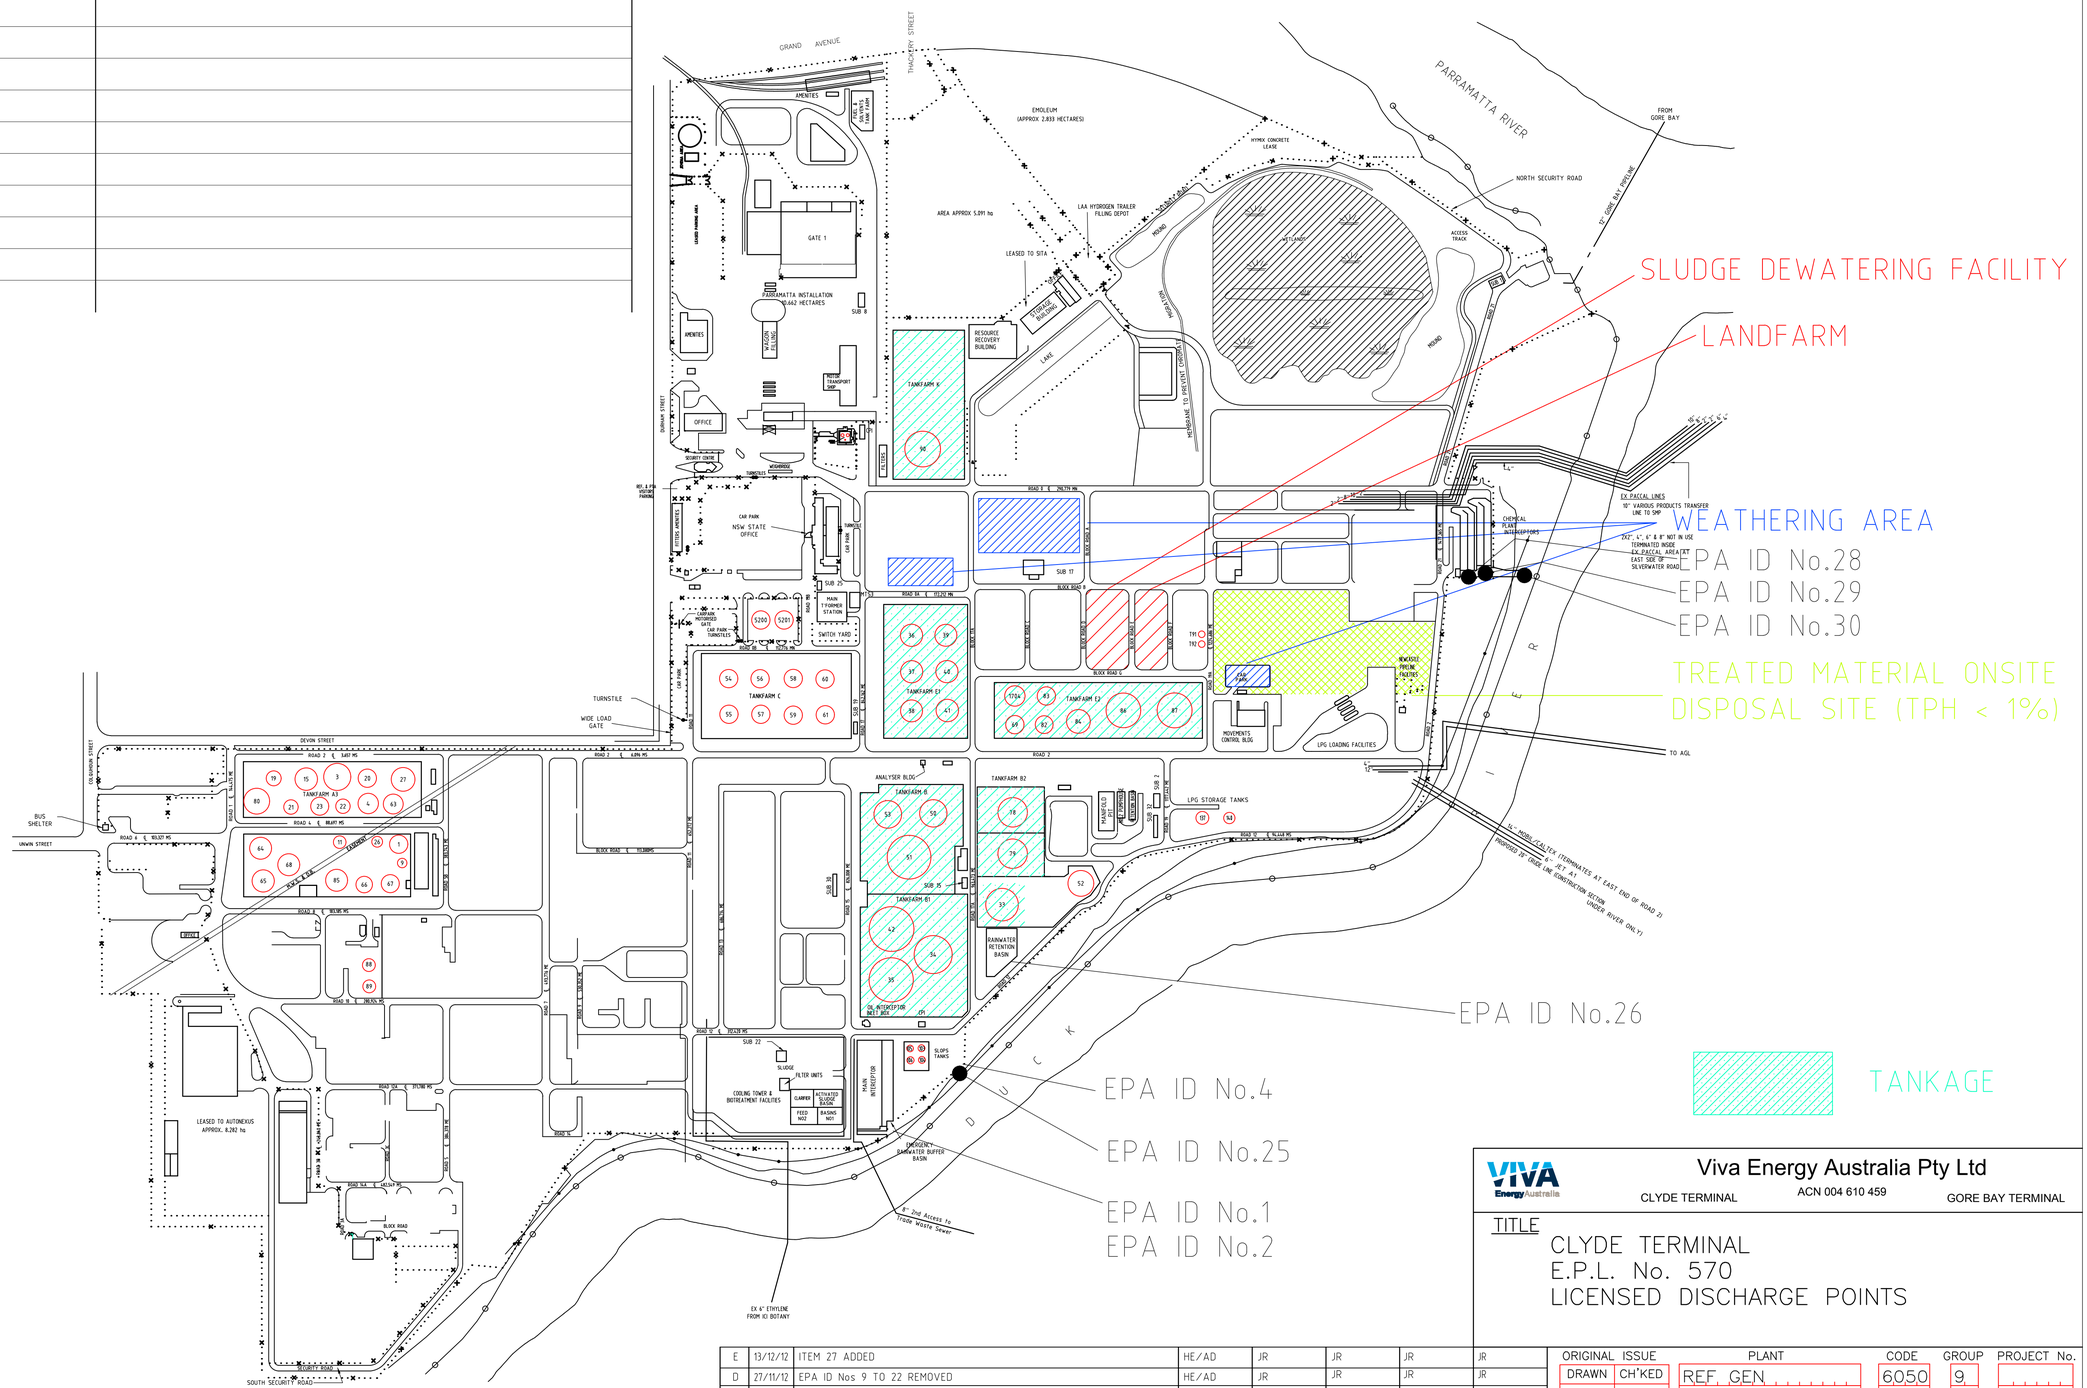

REV	DATE	DESCRIPTION	DRAWN	CHECKED	DESIGN ENG	RELEASED	PE. APPR'D
E	13/12/12	ITEM 27 ADDED	HE/AD	JR	JR	JR	JR
D	27/11/12	EPA ID Nos 9 TO 22 REMOVED	HE/AD	JR	JR	JR	JR
H	24/07/19	DRAWING UPDATED	BM	AS			
G	01/02/16	GENERAL REVISIONS	ICD/JZS				
F	14/03/14	EPA ID 28, 29, 30 ADDED	GM/SS/ICD/JZS				

ORIGINAL ISSUE		PLANT	CODE	GROUP	PROJECT No.
DRAWN	CH'KED	REF. GEN	6050	9	
ICD/AD	ICD/HE2				
03.11.05	03.11.05				

SCALE N/A | SIZE A1 | CADD FILE No / DRG No/SHT No CLR_0126667_0004 | REV H

Viva Energy Australia Pty Ltd
CLYDE TERMINAL ACN 004 610 459 GORE BAY TERMINAL

TITLE
CLYDE TERMINAL
E.P.L. No. 570
LICENSED DISCHARGE POINTS