Environmental Protection Licence No.570
Licenced Discharge Points

EPA ID No.	NAME	TYPE
1	Biotreater Effluent	Discharge to water, Water monitoring, Volume monitoring
2	Main Interceptor Pumpout	Discharge to water, Water monitoring
4	B2 System Pumpout	Discharge to water
23	Mobile Discharge to Water	Discharge to water, Water monitoring, Volume monitoring
24	Mobile Discharge to Water	Discharge to water, Water monitoring, Volume monitoring
25	Mobile Discharge to Water	Discharge to water, Water monitoring, Volume monitoring
26	B2 System Monitoring Point	Water Monitoring
27	Mobile Discharge to Water	Discharge to water
28	Ex-LBA Interceptor DP 1	Discharge to water
29	Ex-LBA Interceptor DP 2	Discharge to water
30	Ex-LBA Interceptor DP 3	Discharge to water

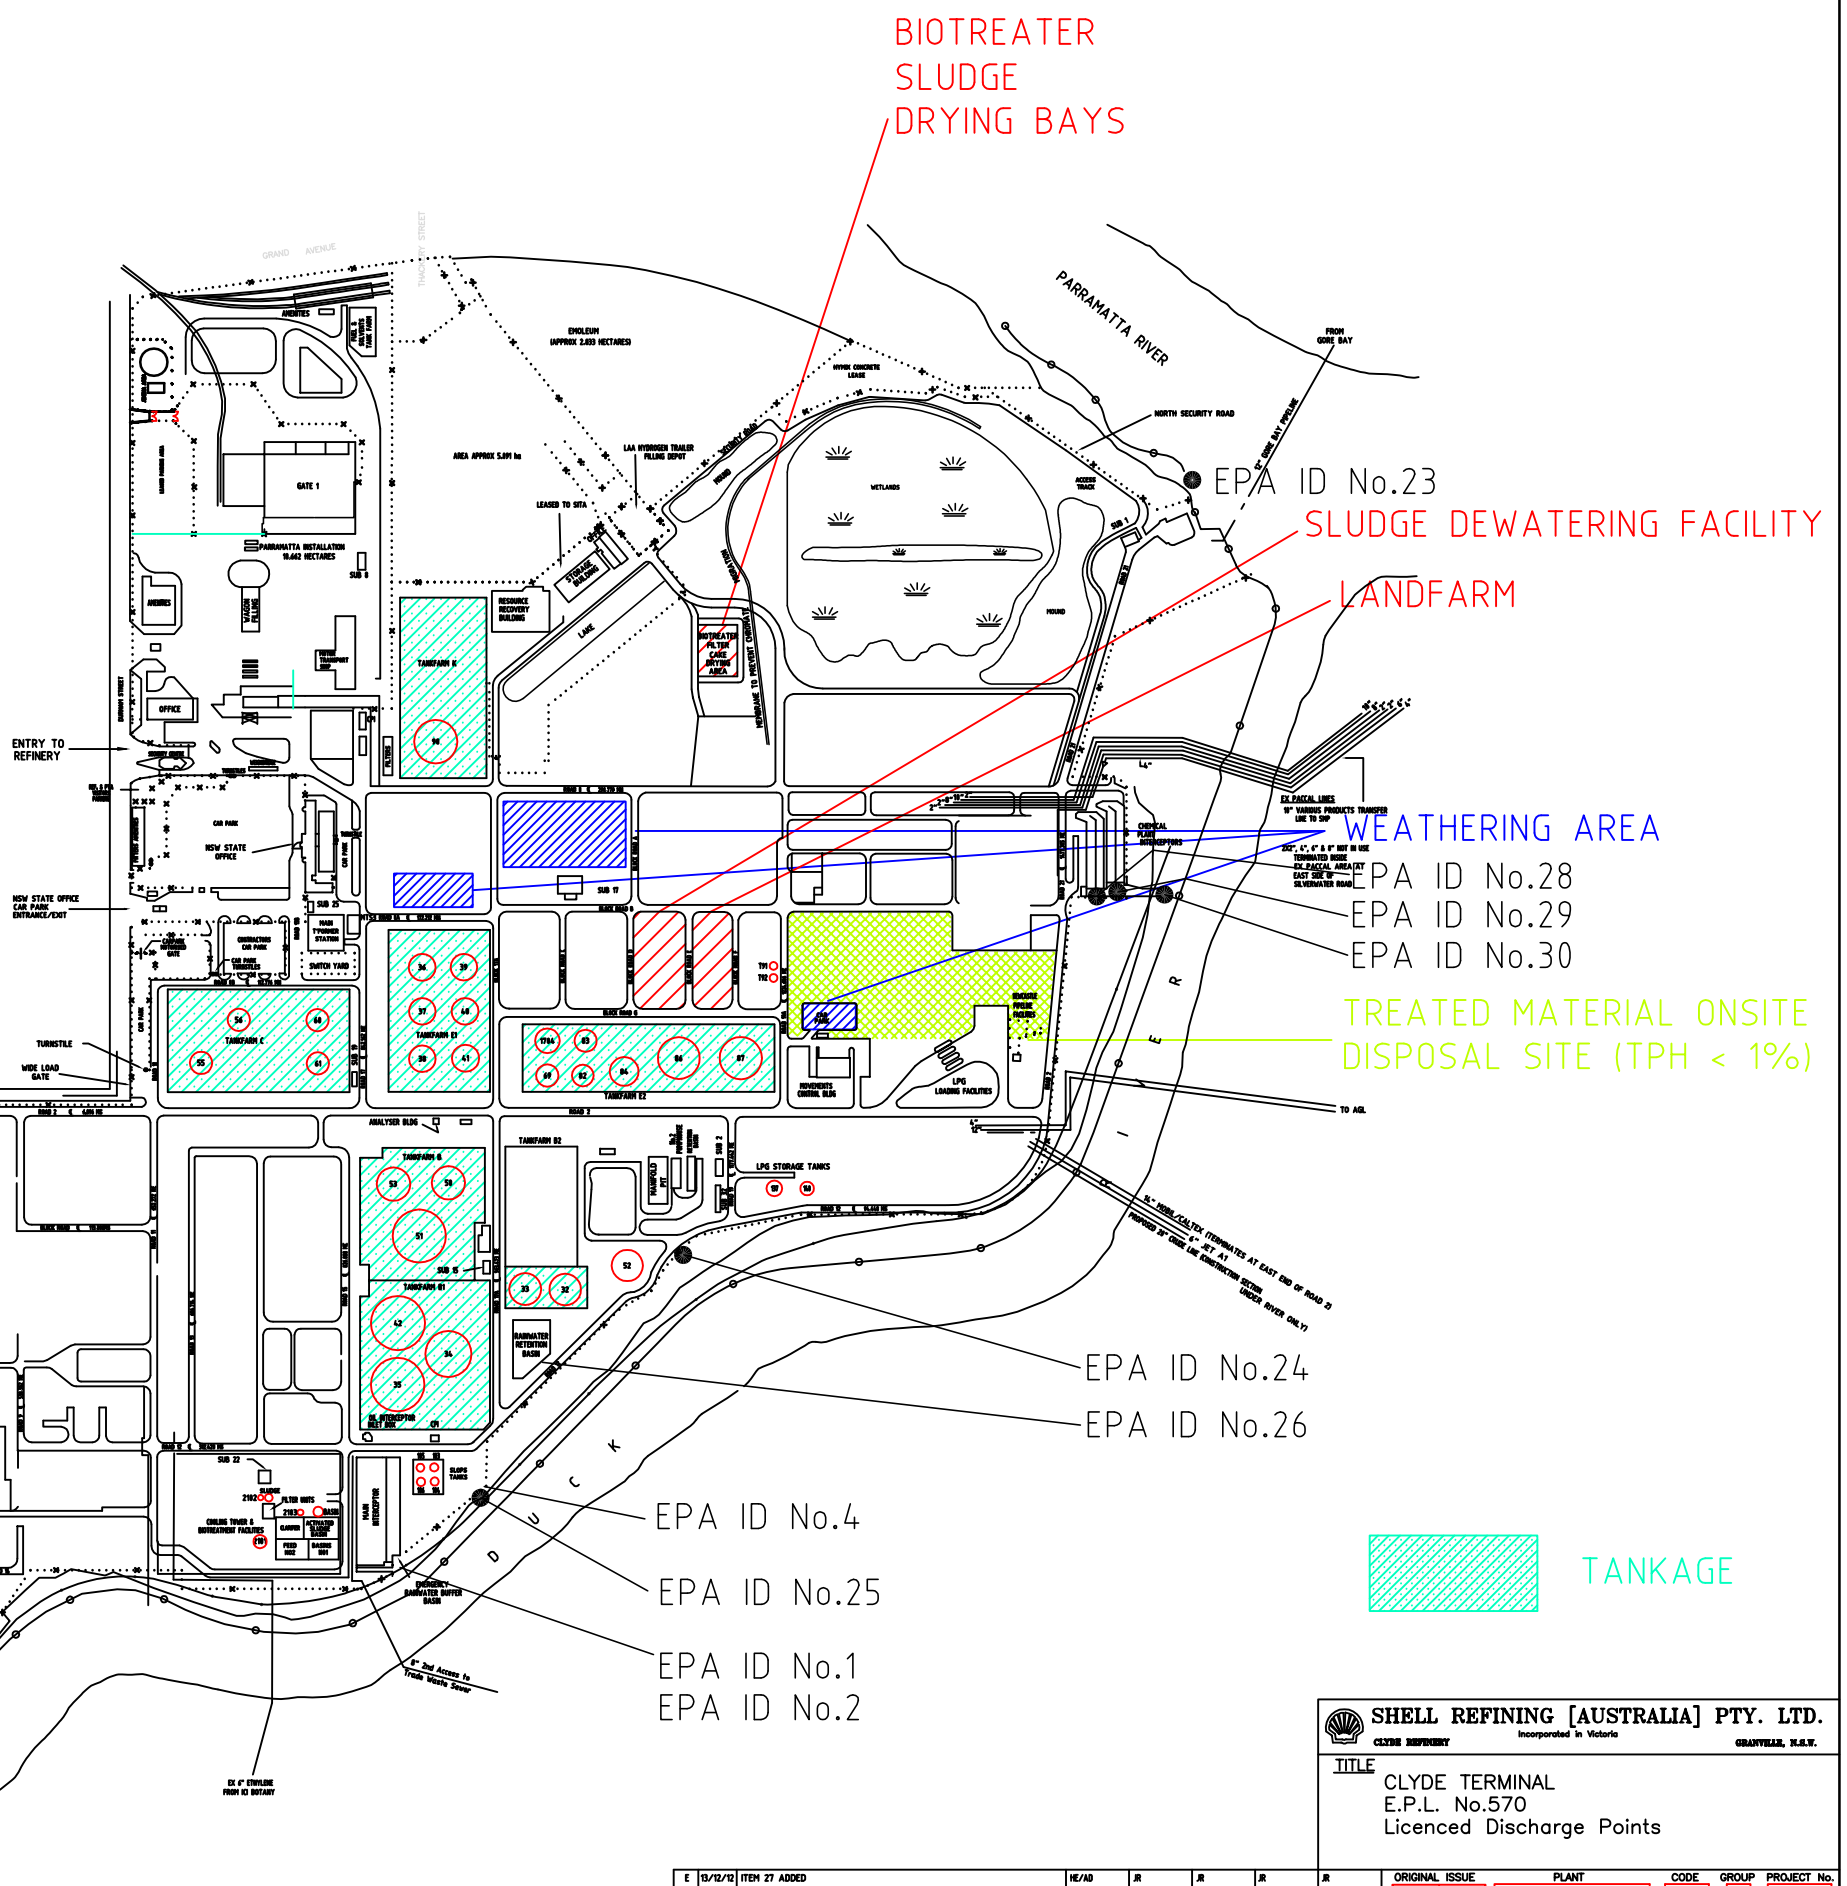

SHELL REFINING [AUSTRALIA] PTY. LTD.
Incorporated in Victoria
CLYDE REFINERY — GRANVILLE, N.S.W.

TITLE
CLYDE TERMINAL
E.P.L. No.570
Licenced Discharge Points

REV	DATE	DESCRIPTION	DRAWN	CHECKED	DESIGN ENG	RELEASED	PE. APPR'D
E	03/12/12	ITEM 27 ADDED	HE/AD	JR	JR	JR	JR
D	27/11/12	EPA ID Nos 9 TO 22 REMOVED	HE/AD	JR	JR	JR	JR
C	19/08/08	EPA ID Nos 10 & 11 REMOVED	HW/AD	HE	HE	HE	HE
G	1/02/14	GENERAL REVISIONS	KD/JES				
F	16/03/14	EPA ID 28, 29, 30 ADDED	GH/SS/KD/JES				

ORIGINAL ISSUE		PLANT	CODE	GROUP	PROJECT No.
DRAWN	CH'KED	REF. GEN	6050	9	
ICD/AD	ICD /HE2				
03/11/05	03/11/05				

SCALE N/A | SIZE A0 | CADD FILE No / DRG No/SHT No CLR_0126667_0004 | REV G